VALLEY AVENUE EAST

54th AVENUE EAST TO BROOKVILLE GARDENS

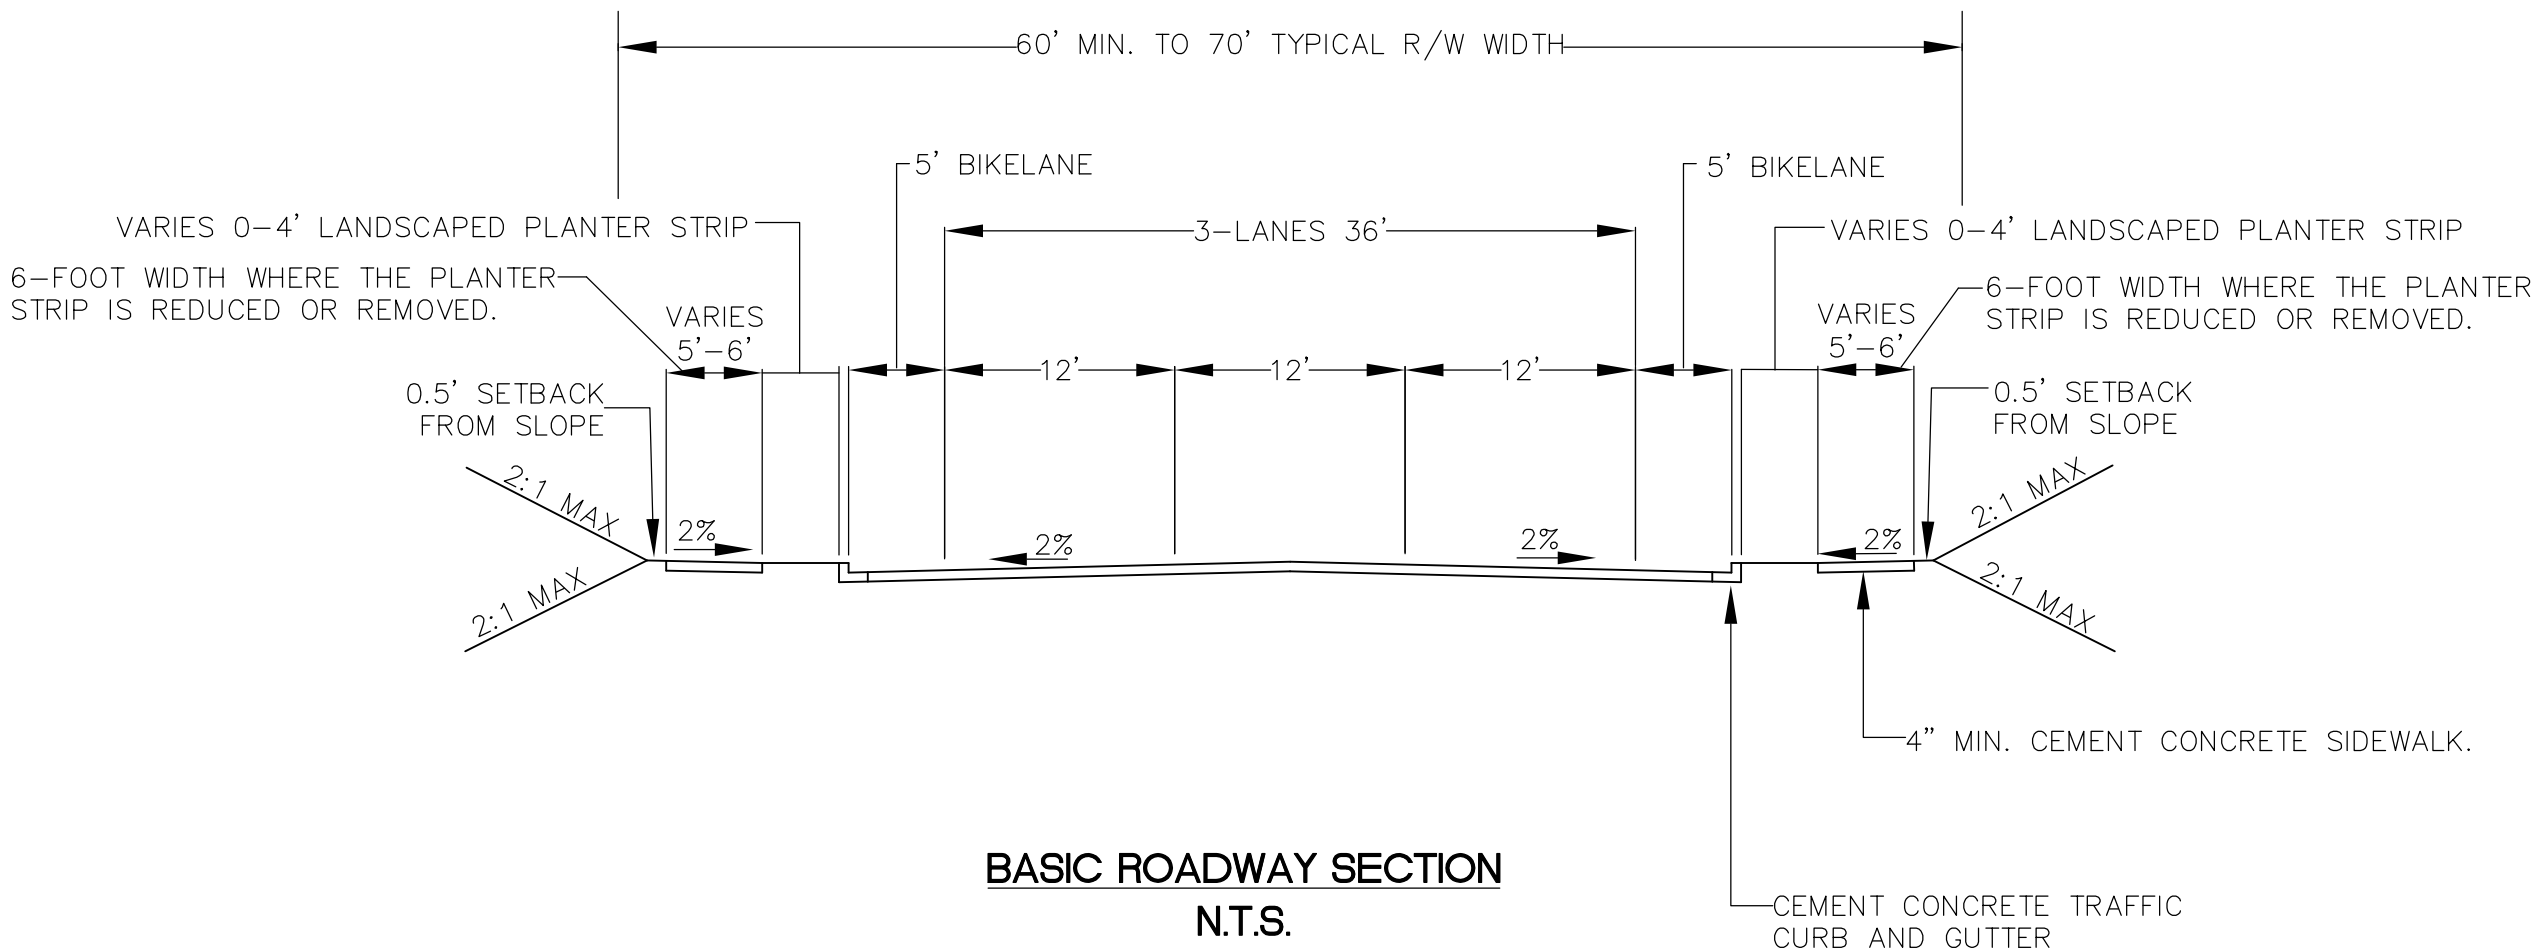

BASIC ROADWAY SECTION

N.T.S.

DRAFT

Gen 04/19/06 8:34am – P:\F\FIFE00000079\0400CAD\TT\TTXSFIFE00000079–BASIC.dwg

PROJECT ENGINEER:	R. ANDERSON			
DESIGNED BY:	G. NELSON			
DRAWN BY:	G. NELSON			
CHECKED BY:	–			
DATE PLOTTED:	APRIL 18, 2006			
FILE:	SEE PLOT STAMP	DATE	REVISIONS	APPRVD.

RANDOLPH A. ANDERSON — STATE OF WASHINGTON — 14979 — REGISTERED PROFESSIONAL ENGINEER
EXPIRES 09–12–04

City of Fife
Department of Public Works
5411–23rd Street East
Fife, Washington 98424

PLANS PREPARED BY:
DAVID EVANS AND ASSOCIATES INC.
3700 Pacific Hwy. East, Suite 311
Tacoma Washington 98424
Phone: 253.922.9780

VALLEY AVENUE EAST
54TH AVENUE EAST TO BROOKVILLE GARDENS
FIFE, WASHINGTON

TYPICAL ROADWAY SECTION

SHEET XS–1

1 OF 1